

NOTE:


PLAN FROM PROPOSED DEVELOPMENT PLAN, SANTA MONICA BAY. SHORELINE, TOPANGA CANYON TO EL SEGUNDO REVISED DEC. 1948 BY DEPARTMENT OF CITY PLANNING IN COOPERATION WITH BUREAU OF ENGINEERING LOS ANGELES CALIF.

ONLY THOSE FEATURES INCLUDED BETWEEN THE OCEAN AND THE LINE MARKED PLAN BOUNDARY ARE OFFICIALLY PARTS OF THIS PLAN.

BASE MAP FROM COUNTY SURVEYORS MAP NO. B1823.


DATUM FOR UPLAND AREAS IS MEAN SEA LEVEL (+2.80 MLL.W.).

SHORE BASE LINE FROM LOS ANGELES COUNTY SURVEY.

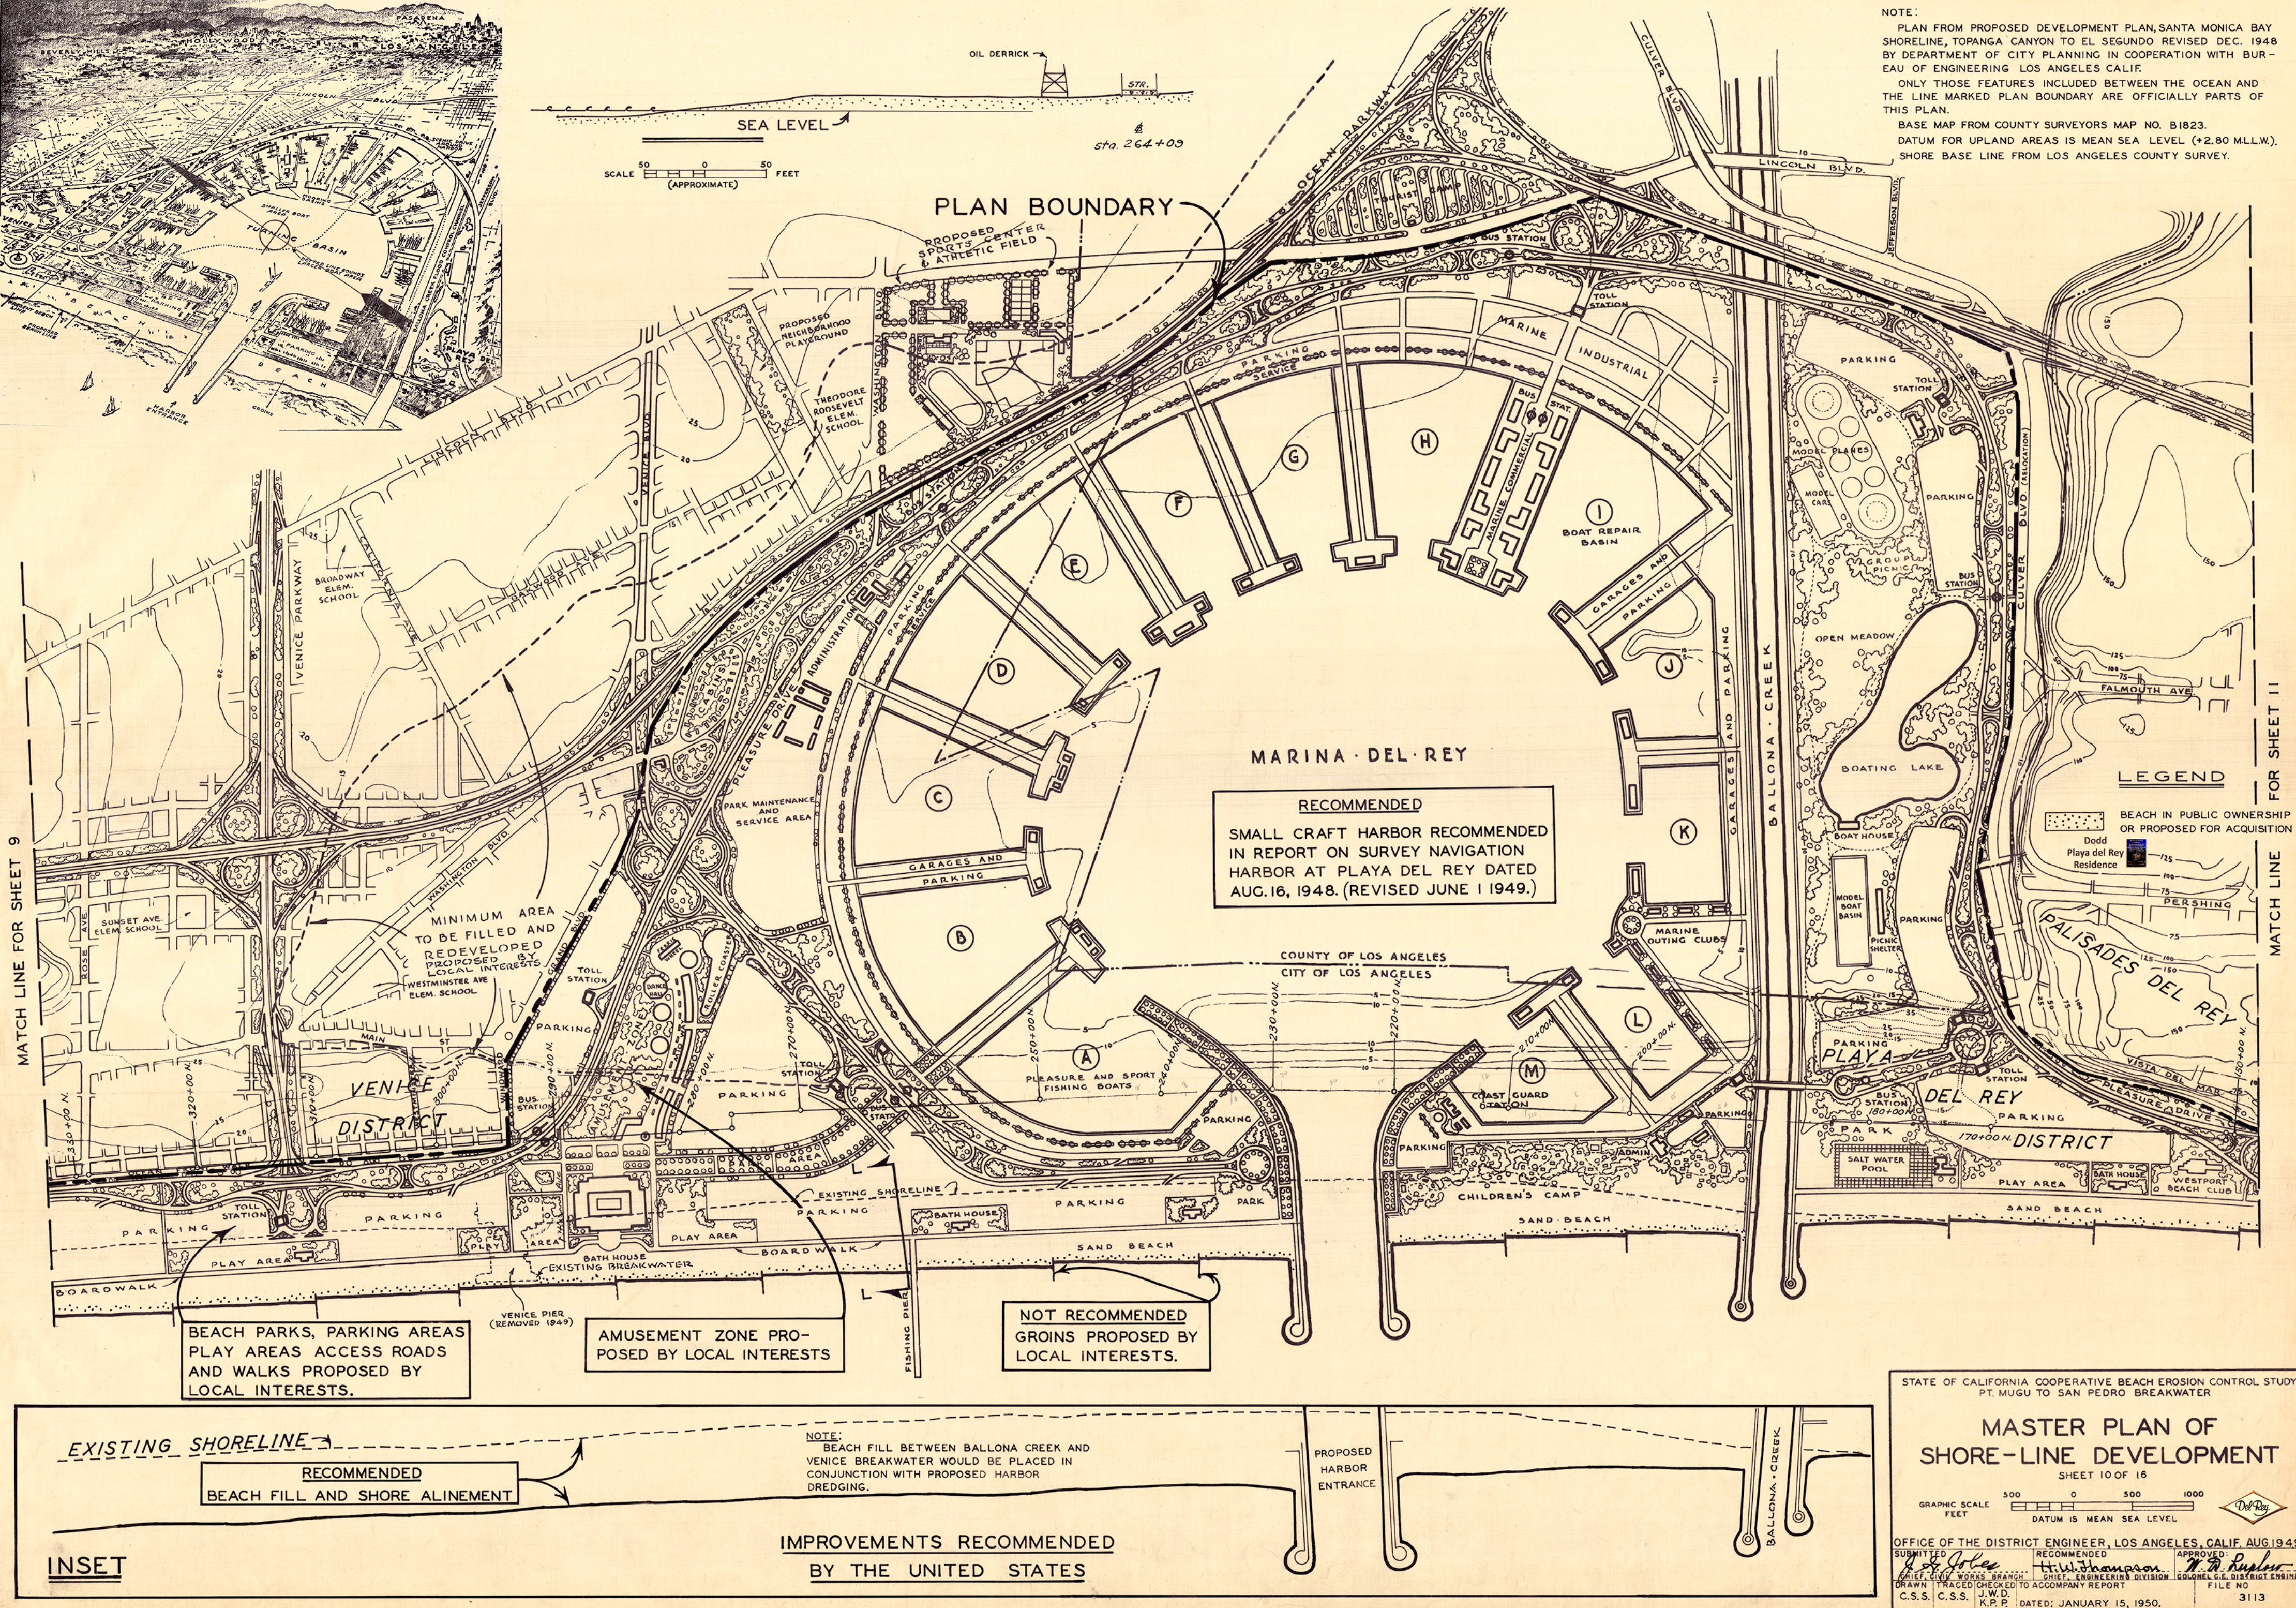

MASTER PLAN OF SHORE-LINE DEVELOPMENT

SHEET 10 OF 1

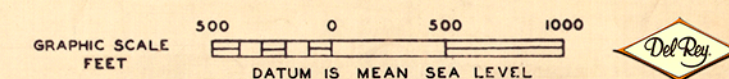

OFFICE OF THE DISTRICT ENGINEER, LOS ANGELES, CALIF. AUG. 1941.

SUBMITTED <i>J. S. Jones</i>			RECOMMENDED <i>H. W. Thompson</i>			APPROVED <i>H. R. Enslaw</i>		
SALES DIVISION WORKS BRANCH			CHIEF, ENGINEERING DIVISION			COLONEL G. E. DISTRICT ENGINEER		
DRAWN	TRACED	CHECKED	TO ACCOMPANY REPORT				FILE NO	
C.S.S.	C.S.S.	J.W.D. K.P.P.	DATED: JANUARY 15, 1950.				3113	